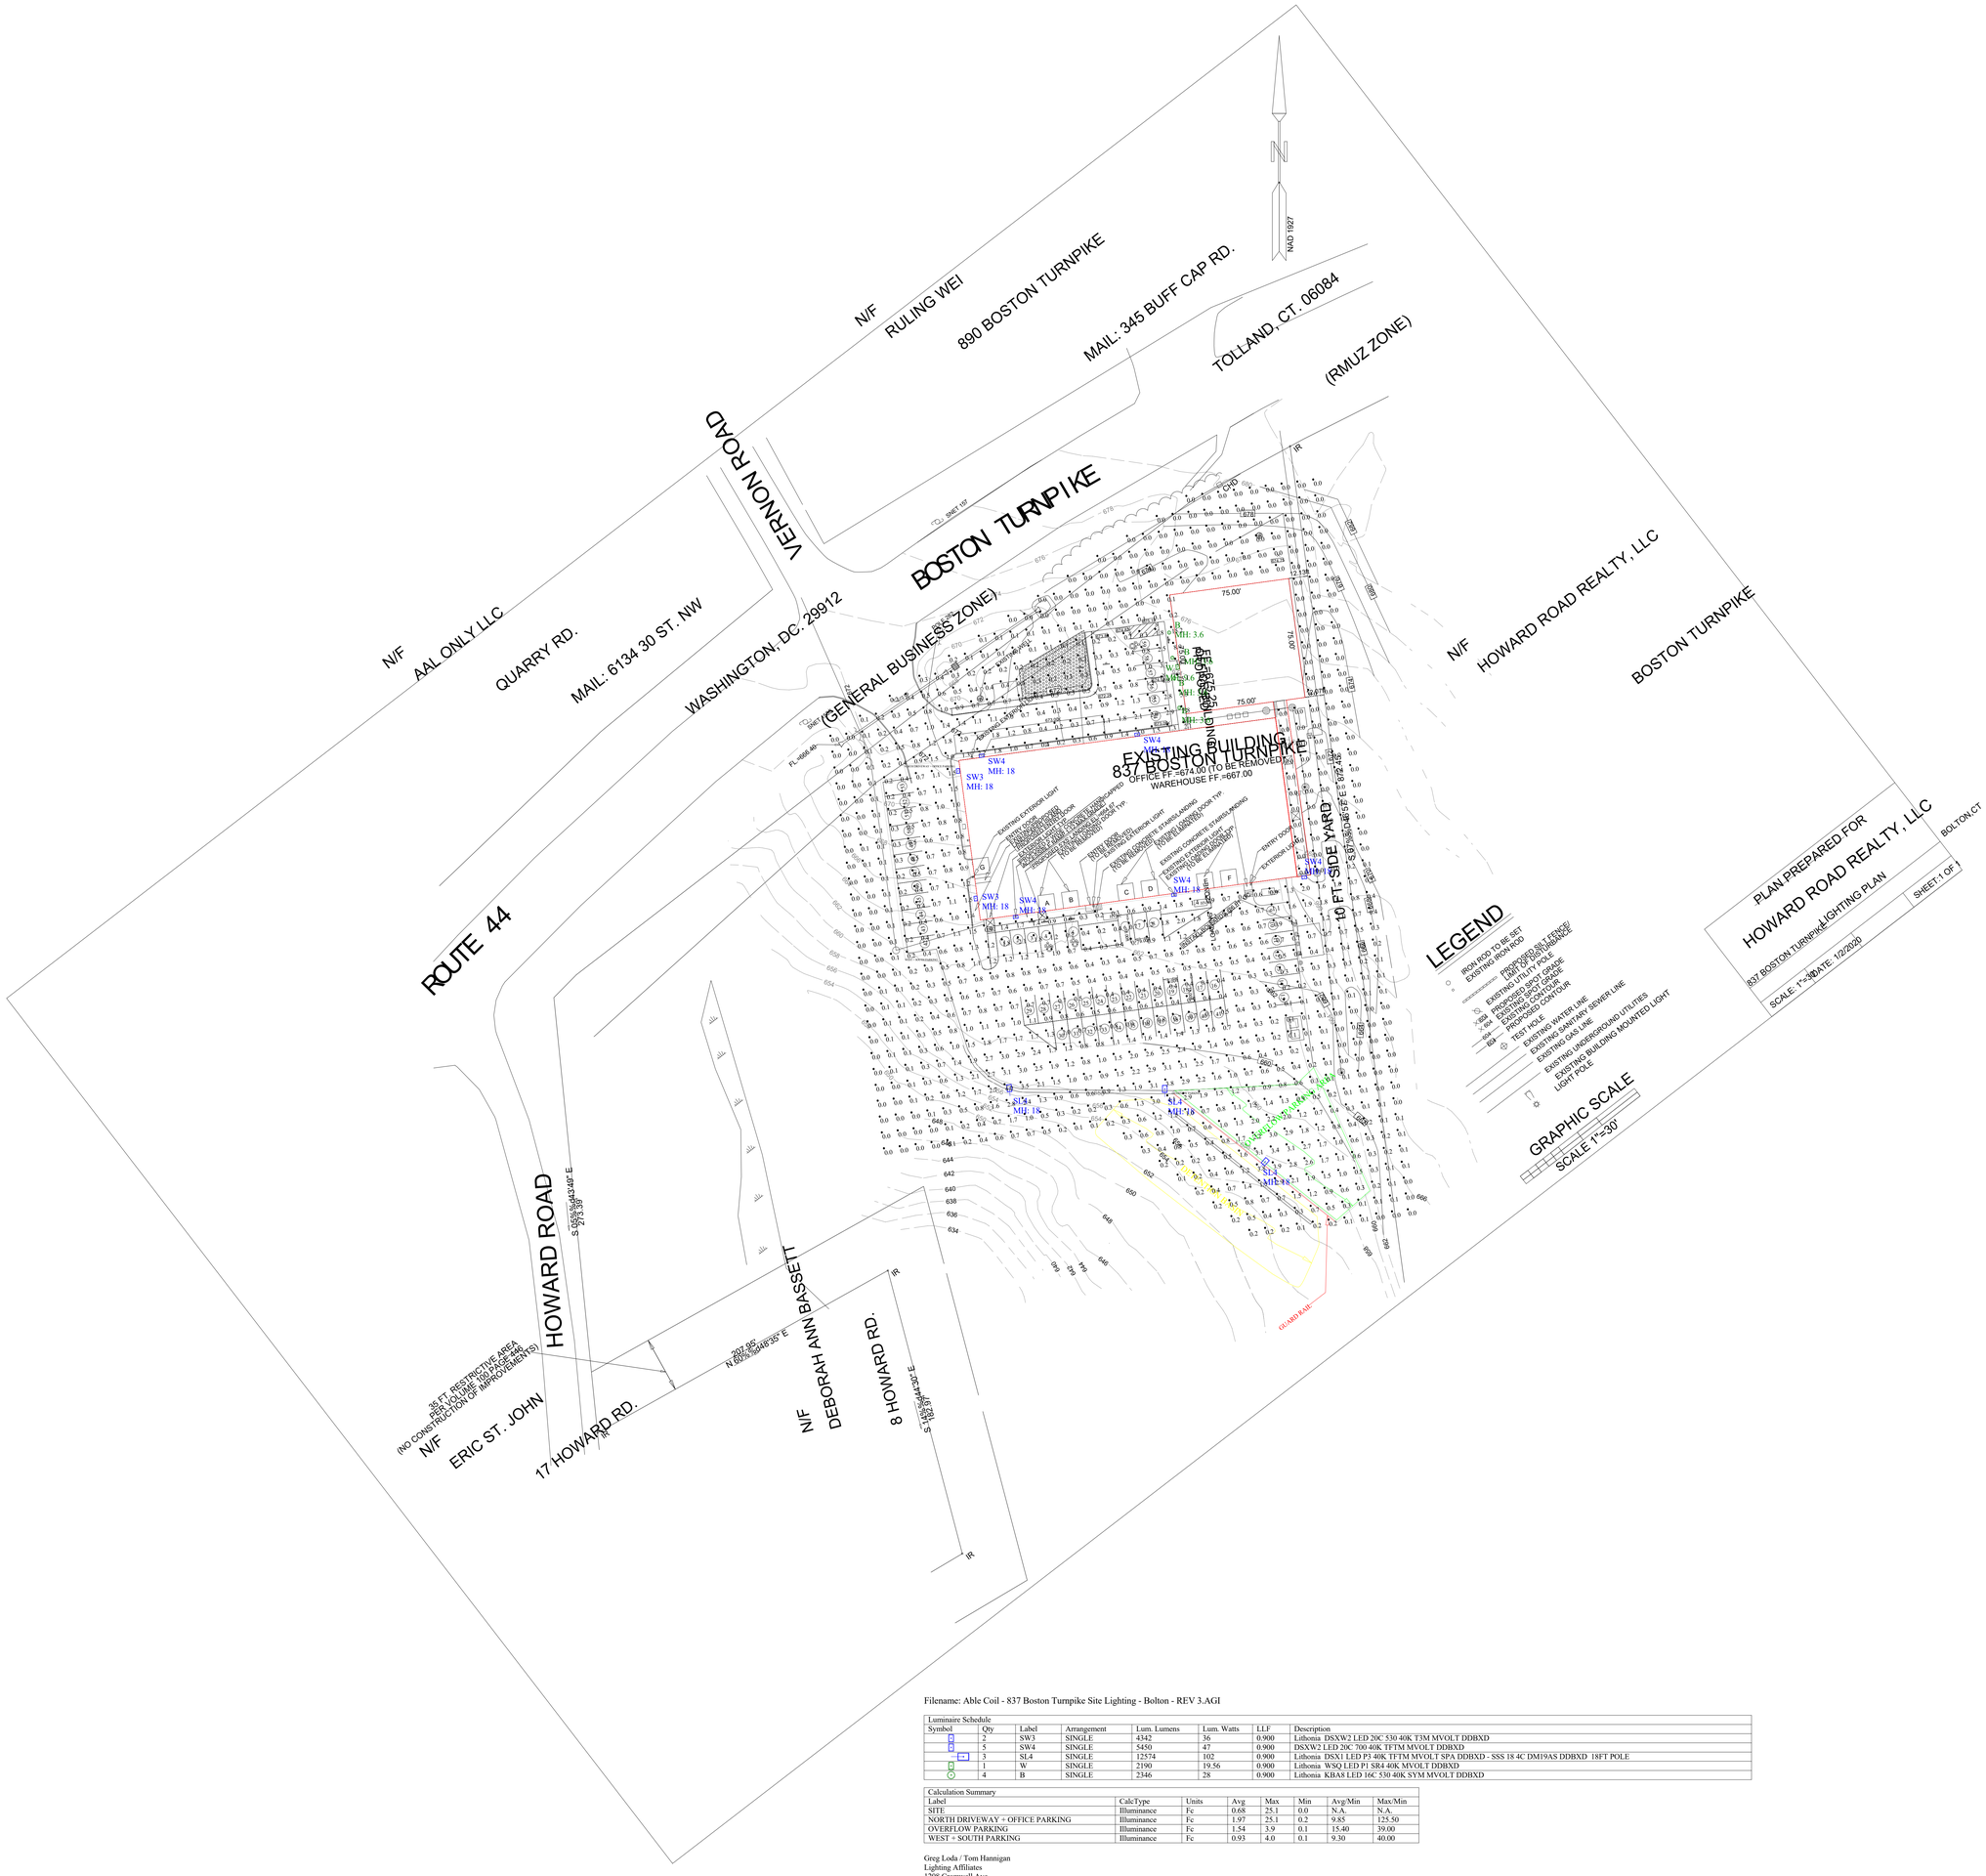

Filename: Able Coil - 837 Boston Turnpike Site Lighting - Bolton - REV 3.AGI

Luminaire Schedule							
Symbol	Qty	Label	Arrangement	Lum. Lumens	Lum. Watts	LLF	Description
	2	SW3	SINGLE	4342	36	0.900	Lithonia DSXW2 LED 20C 530 40K T3M MVOLT DDBXD
	5	SW4	SINGLE	5450	47	0.900	DSXW2 LED 20C 700 40K TFTM MVOLT DDBXD
	3	SL4	SINGLE	12574	102	0.900	Lithonia DSX1 LED P3 40K TFTM MVOLT SPA DDBXD - SSS 18 4C DM19AS DDBXD 18FT POLE
	1	W	SINGLE	2190	19.56	0.900	Lithonia WSQ LED P1 SR4 40K MVOLT DDBXD
	4	B	SINGLE	2346	28	0.900	Lithonia KBA8 LED 16C 530 40K SYM MVOLT DDBXD

Calculation Summary							
Label	Calc Type	Units	Avg	Max	Min	Avg/Min	Max/Min
SITE	Illuminance	Fc	0.68	25.1	0.0	N.A.	N.A.
NORTH DRIVEWAY + OFFICE PARKING	Illuminance	Fc	1.97	25.1	0.2	9.85	125.50
OVERFLOW PARKING	Illuminance	Fc	1.54	3.9	0.1	15.40	39.00
WEST + SOUTH PARKING	Illuminance	Fc	0.93	4.0	0.1	9.30	40.00

Greg Loda / Tom Hannigan
Lighting Affiliates
1208 Cromwell Ave
Rocky Hill, CT 06067

website: www.lightingaffiliates.com
Voice Number : (860) 721-1171 x 219
Email Address : gloda@lightingaffiliates.com