# Bradford Bros Inc

P.O. Box 623 Dixfield Maine 04224
JOB # 840A PHONE (207) 357-8956

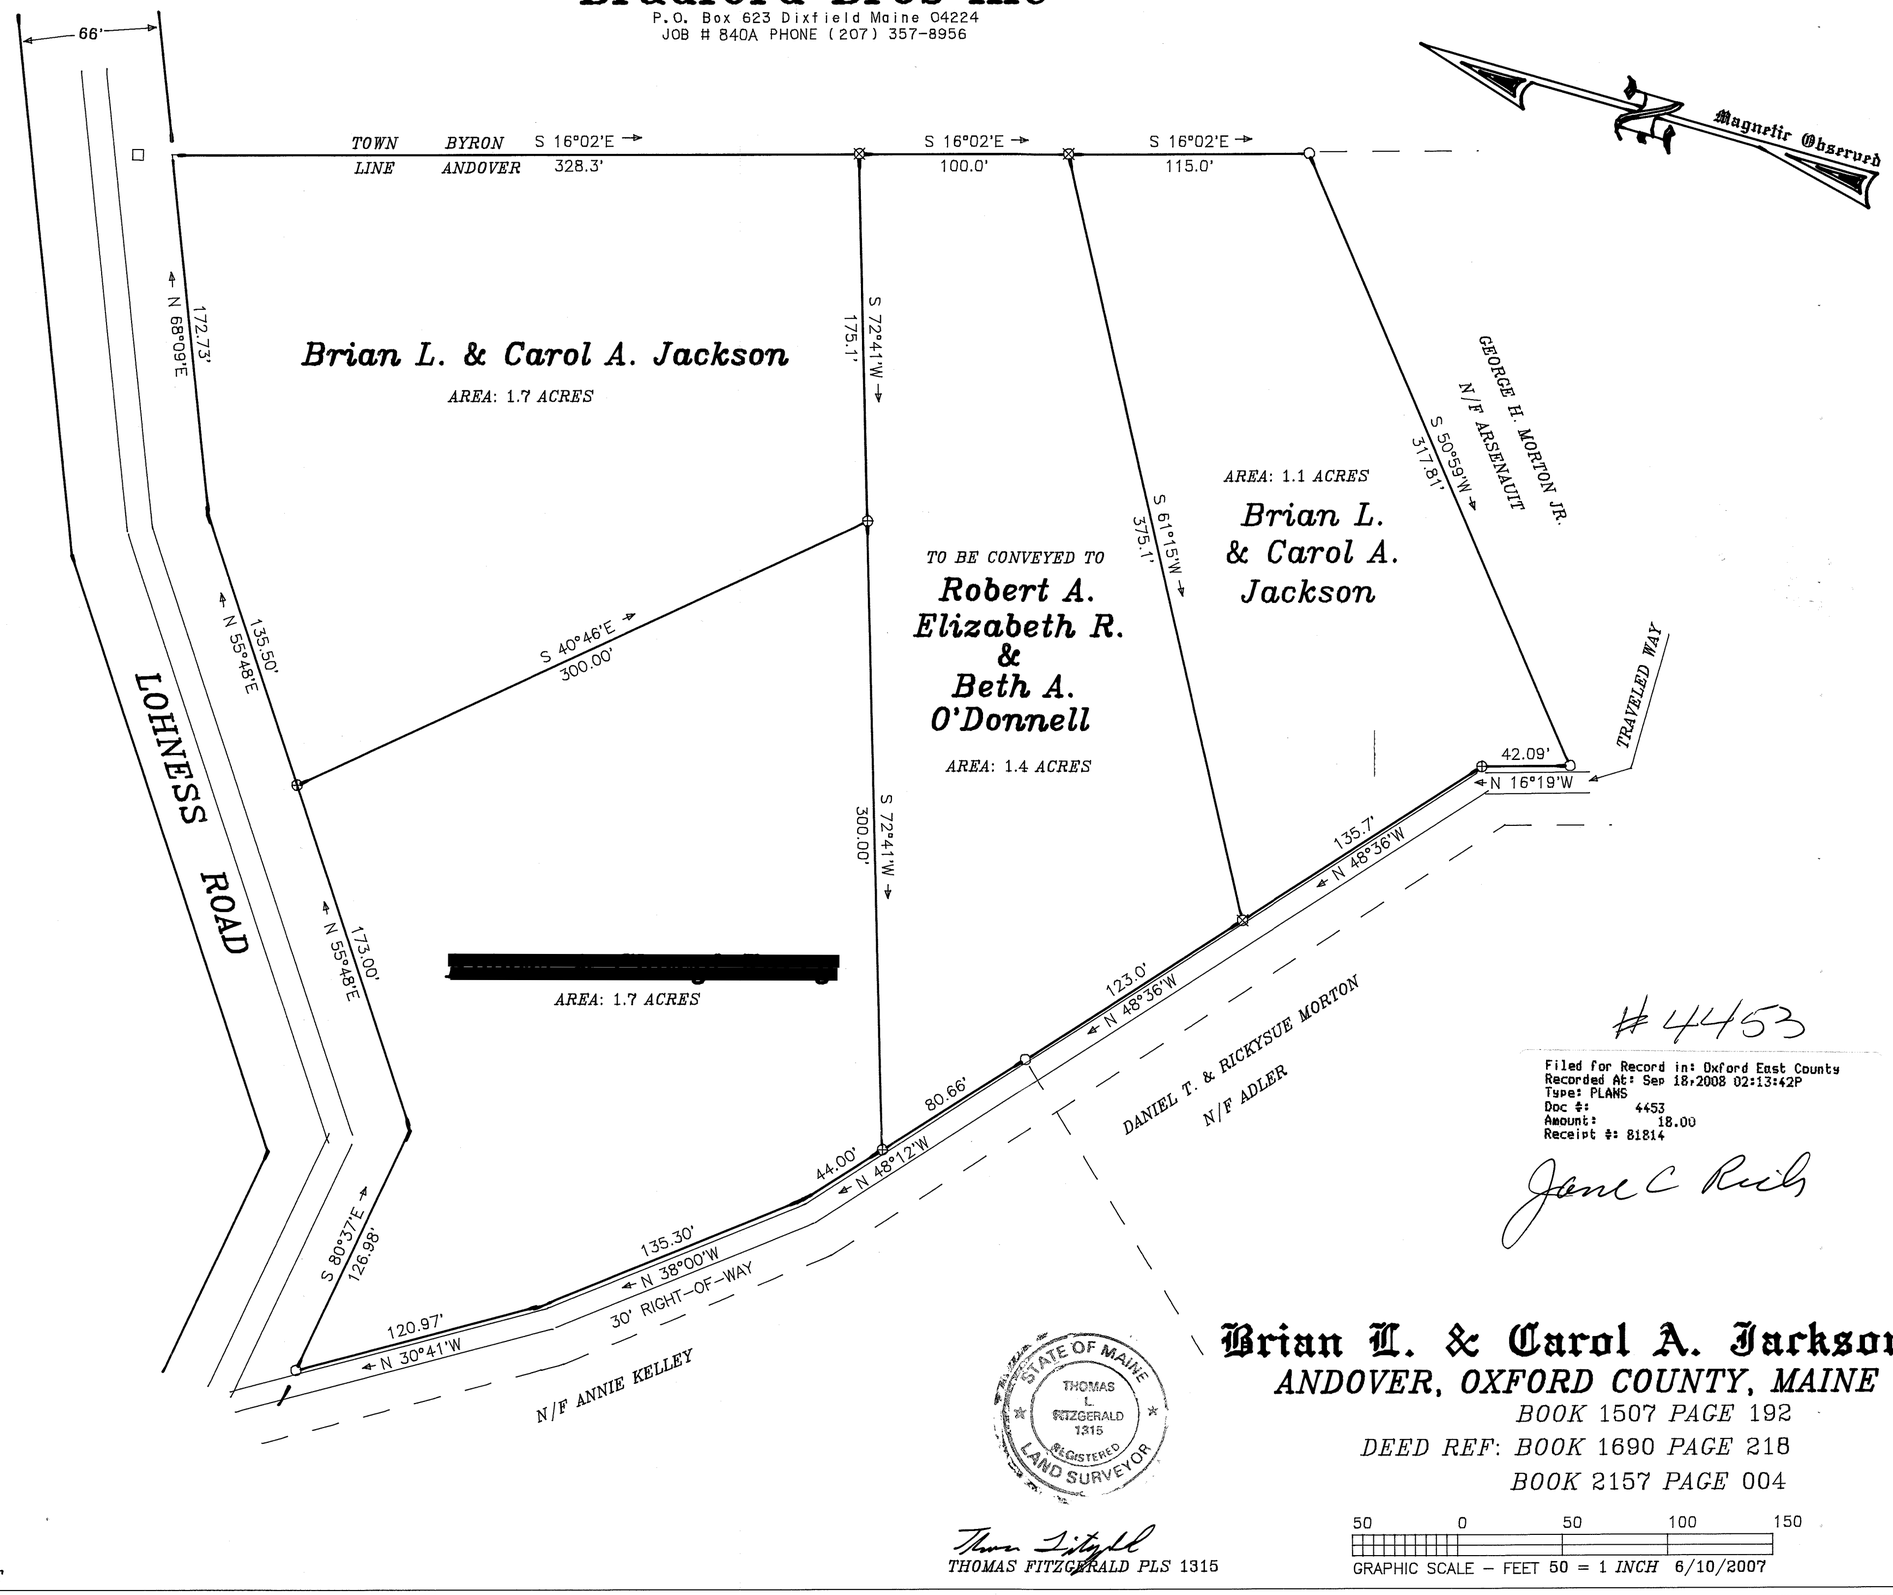


#4453

Filed for Record in: Oxford East County
Recorded At: Sep 18,2008 02:13:42P
Type: PLANS
Doc #: 4453
Amount: 18.00
Receipt #: 81814

Jane C Rich

STATE OF MAINE
THOMAS L FITZGERALD 1315 REGISTERED LAND SURVEYOR

Thomas Fitzgerald

THOMAS FITZGERALD PLS 1315

## ~LEGEND~

- ⊠ 1/2" REBAR TO BE SET
- □ STONE MON
- N/F NOW OR FORMERLY
- ○ 5/8" REBAR FOUND
- ⊕ 5/8" CAPPED REBAR SET

## Brian L. & Carol A. Jackson

ANDOVER, OXFORD COUNTY, MAINE

BOOK 1507 PAGE 192

DEED REF: BOOK 1690 PAGE 218

BOOK 2157 PAGE 004

50 0 50 100 150

GRAPHIC SCALE – FEET 50 = 1 INCH 6/10/2007